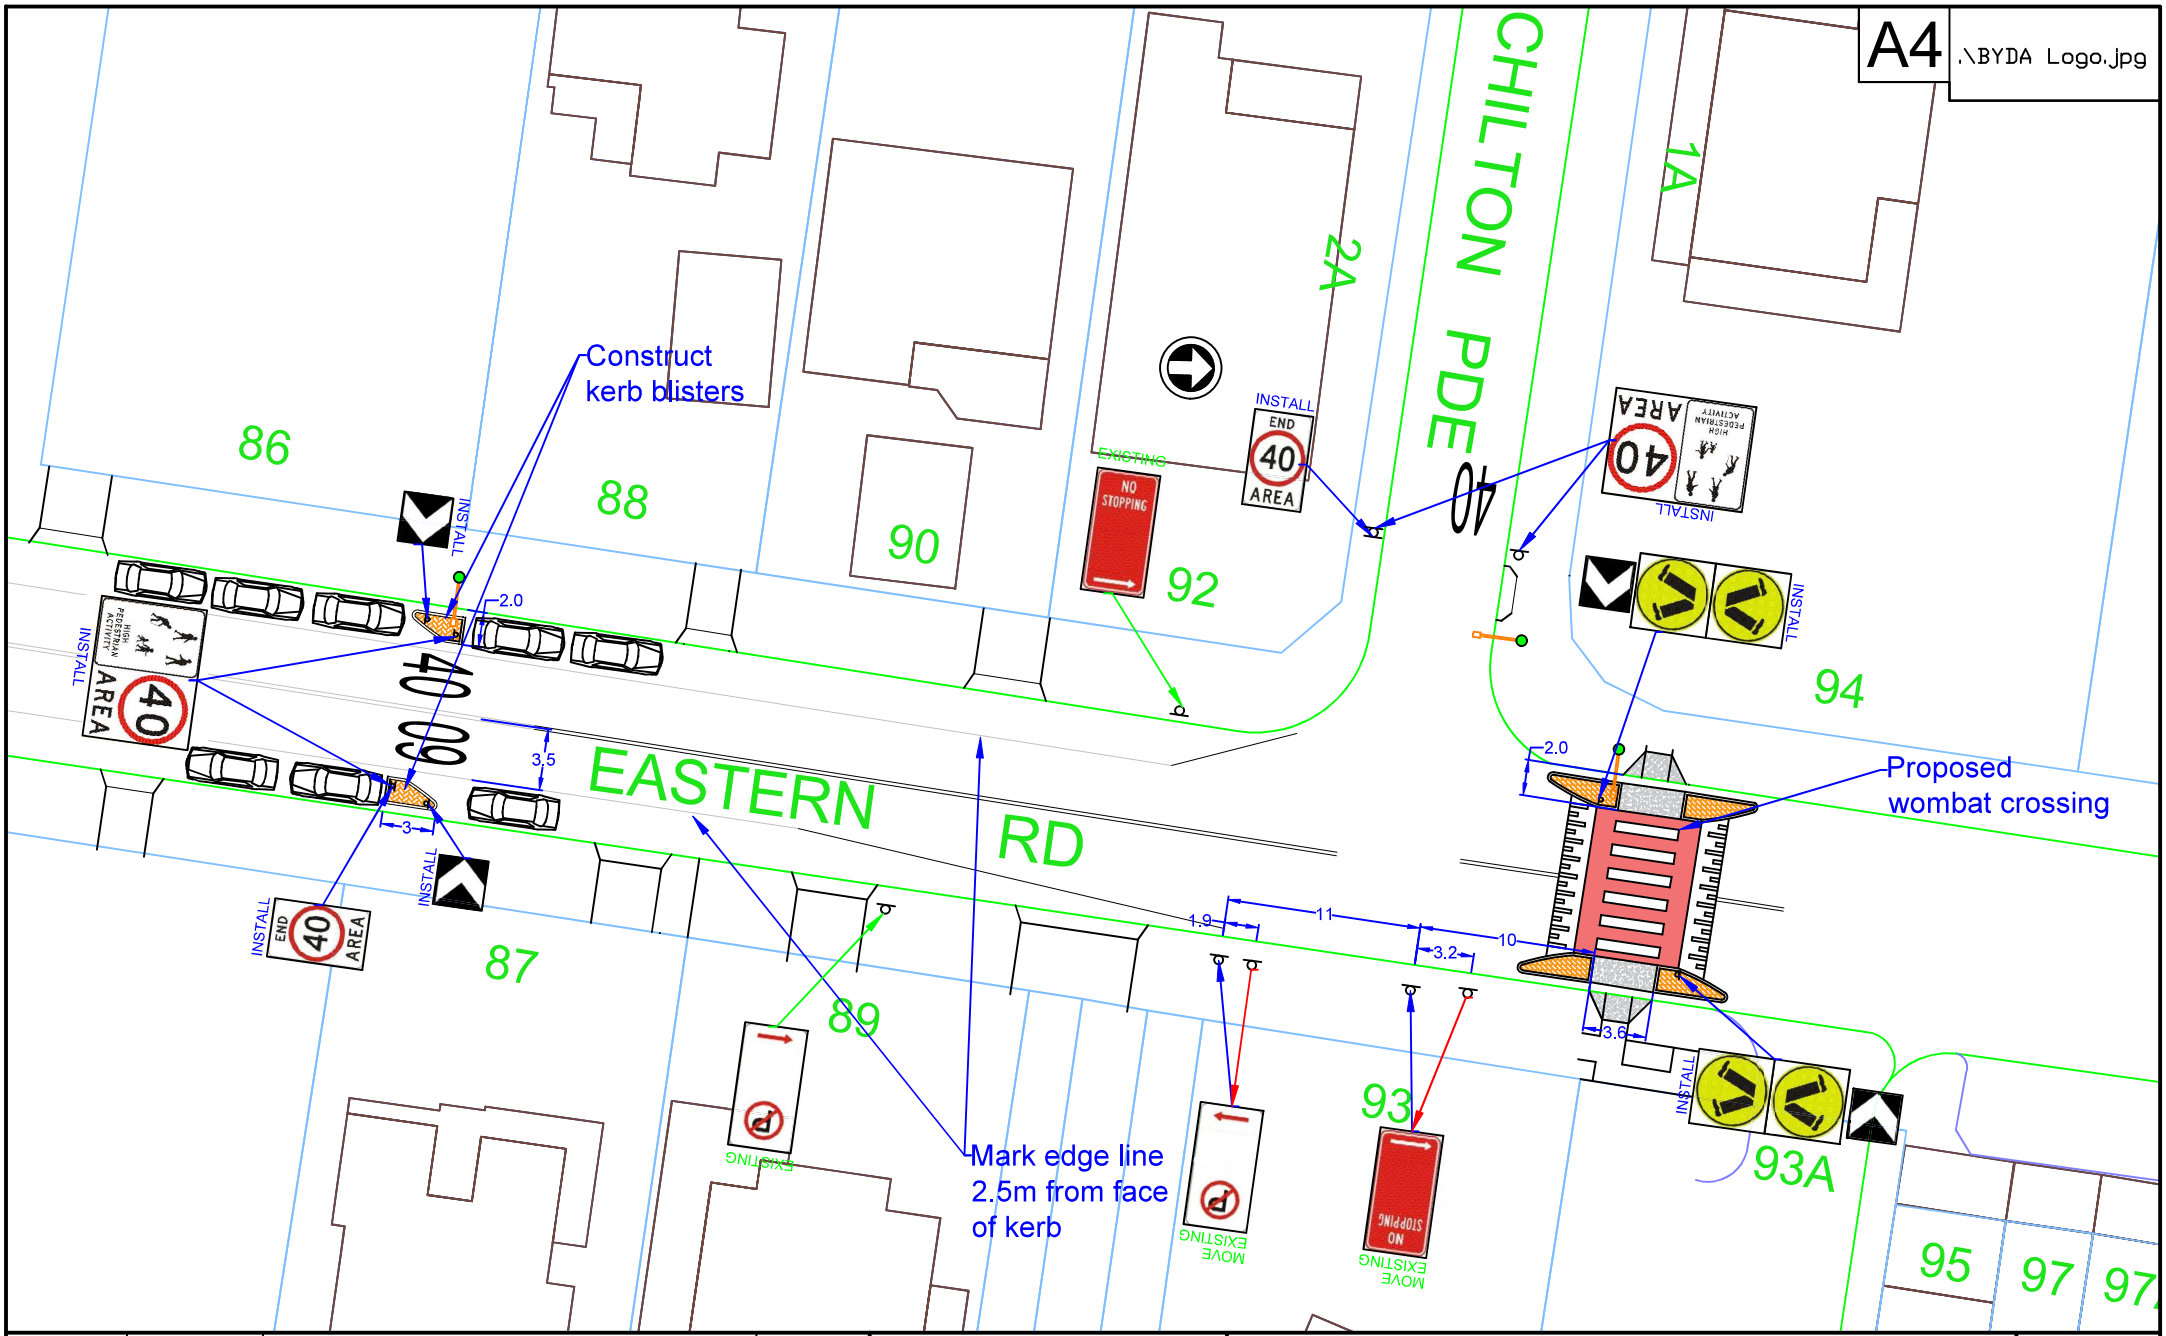

REVISION	DATE	AMENDMENTS	INITIALS

Scale:	N.T.S.
Designed:	MF
Drawn:	MF
Datum:	
Date:	31/03/2025

EASTERN ROAD, TURRAMURRA

HPAA entry treatment & Wombat Crossing

PLAN N°Eastern Rd HPAA Entry | REVISION:

Ku·ring·gai Council