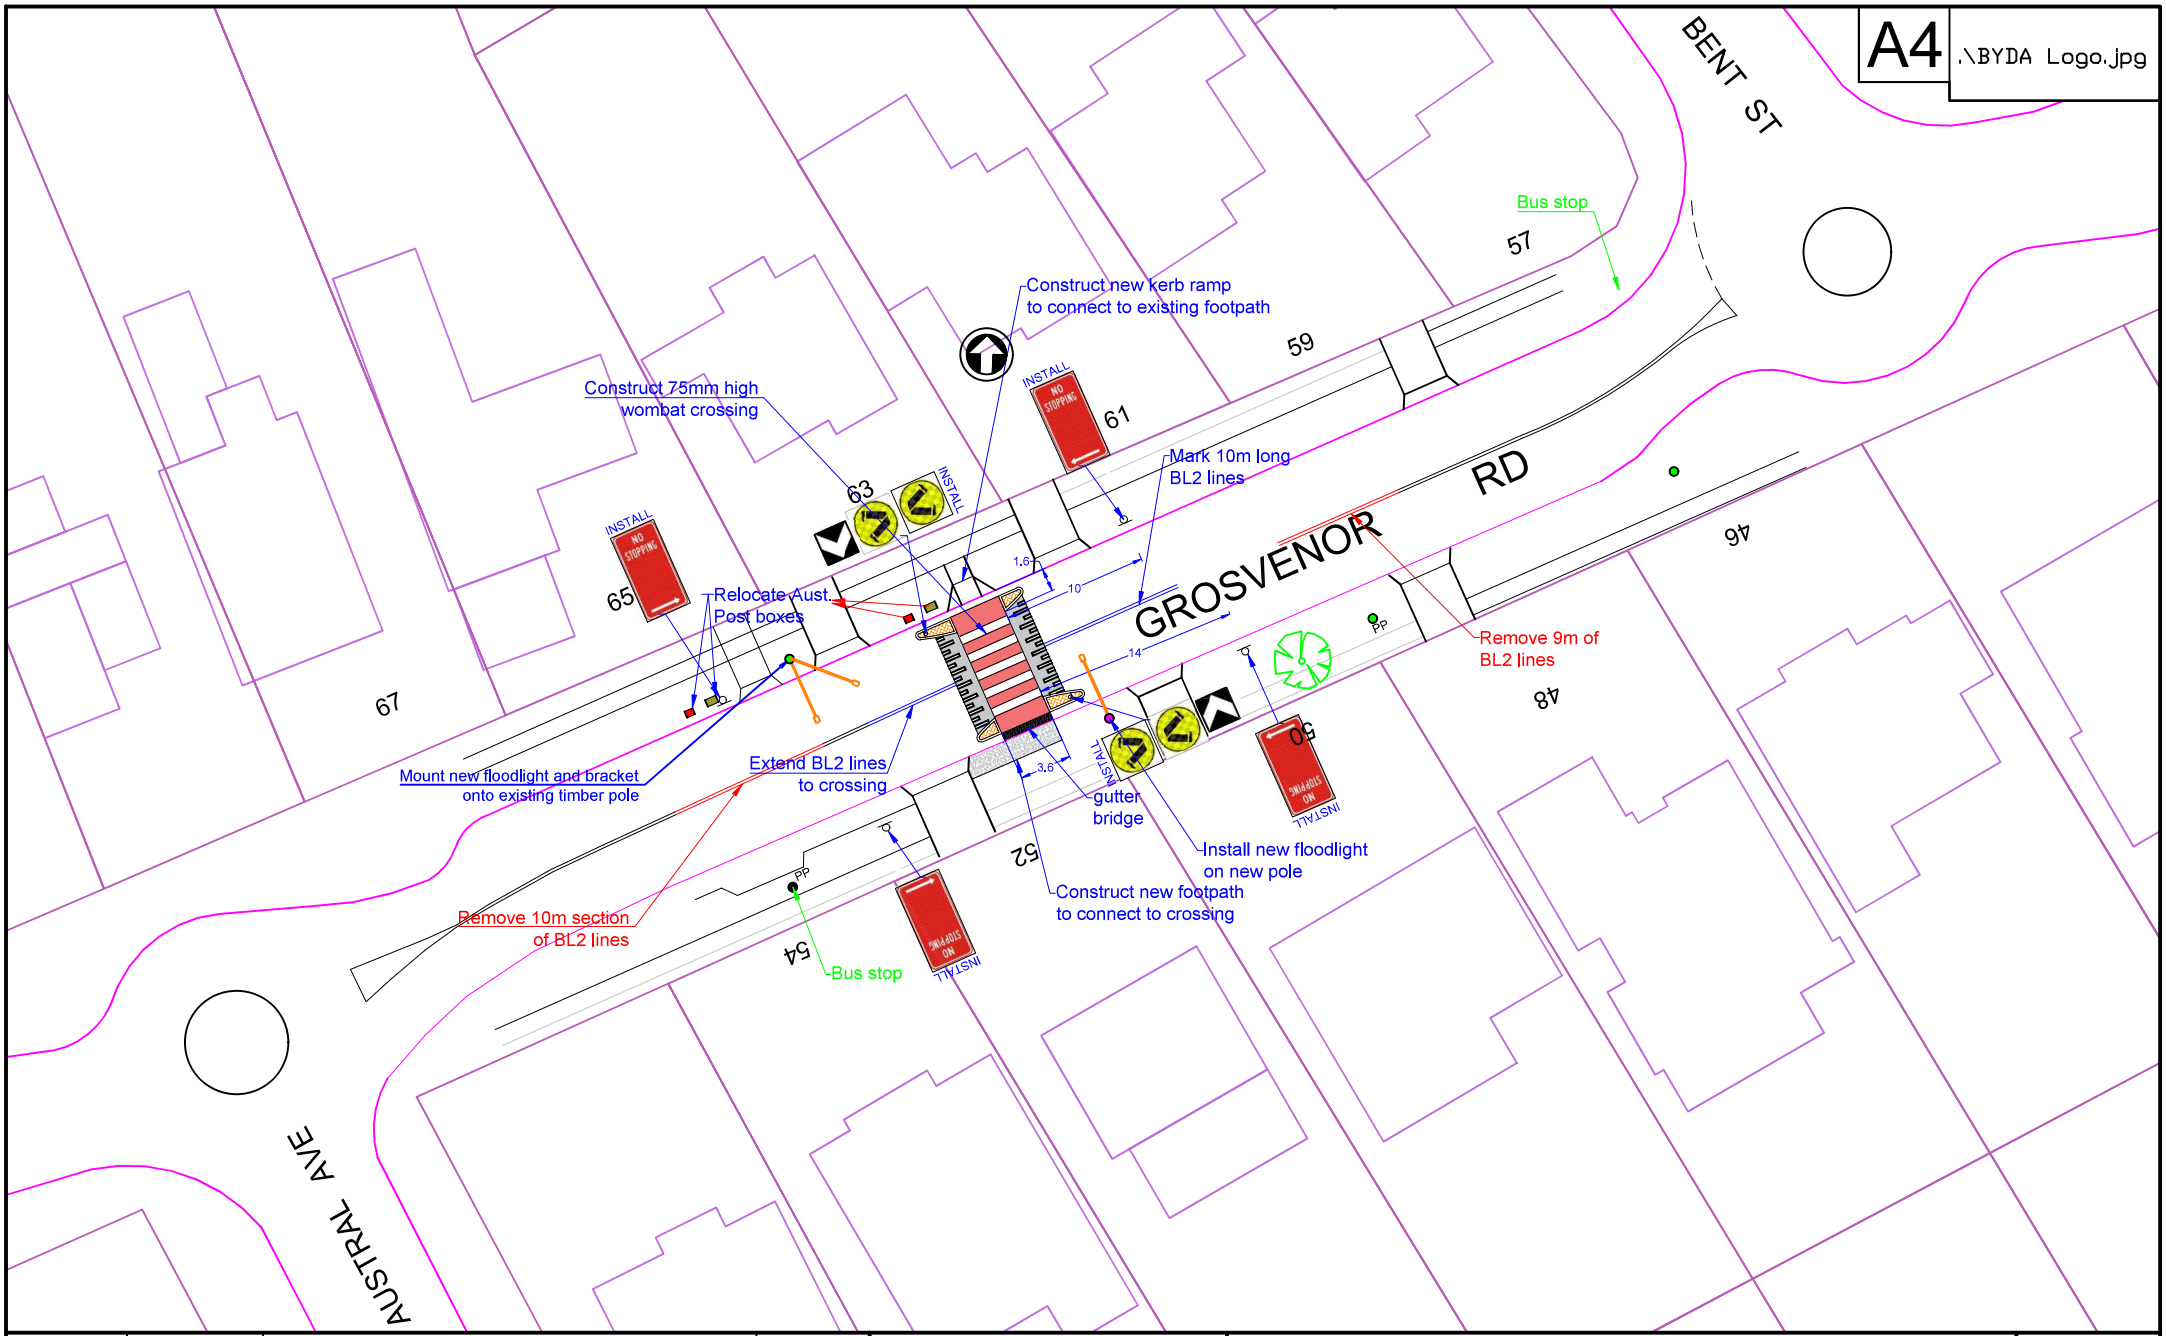

REVISION	DATE	AMENDMENTS	INITIALS

Scale:	N.T.S.
Designed:	MF
Drawn:	MF
Datum:	
Date:	06/09/2024

GROSVENOR ROAD, LINDFIELD

Proposed Wombat Crossing

PLAN N°: Grosvenor/KTC/08/25 | REVISION:

Ku·ring·gai Council