A4

.\BYDA Logo.jpg

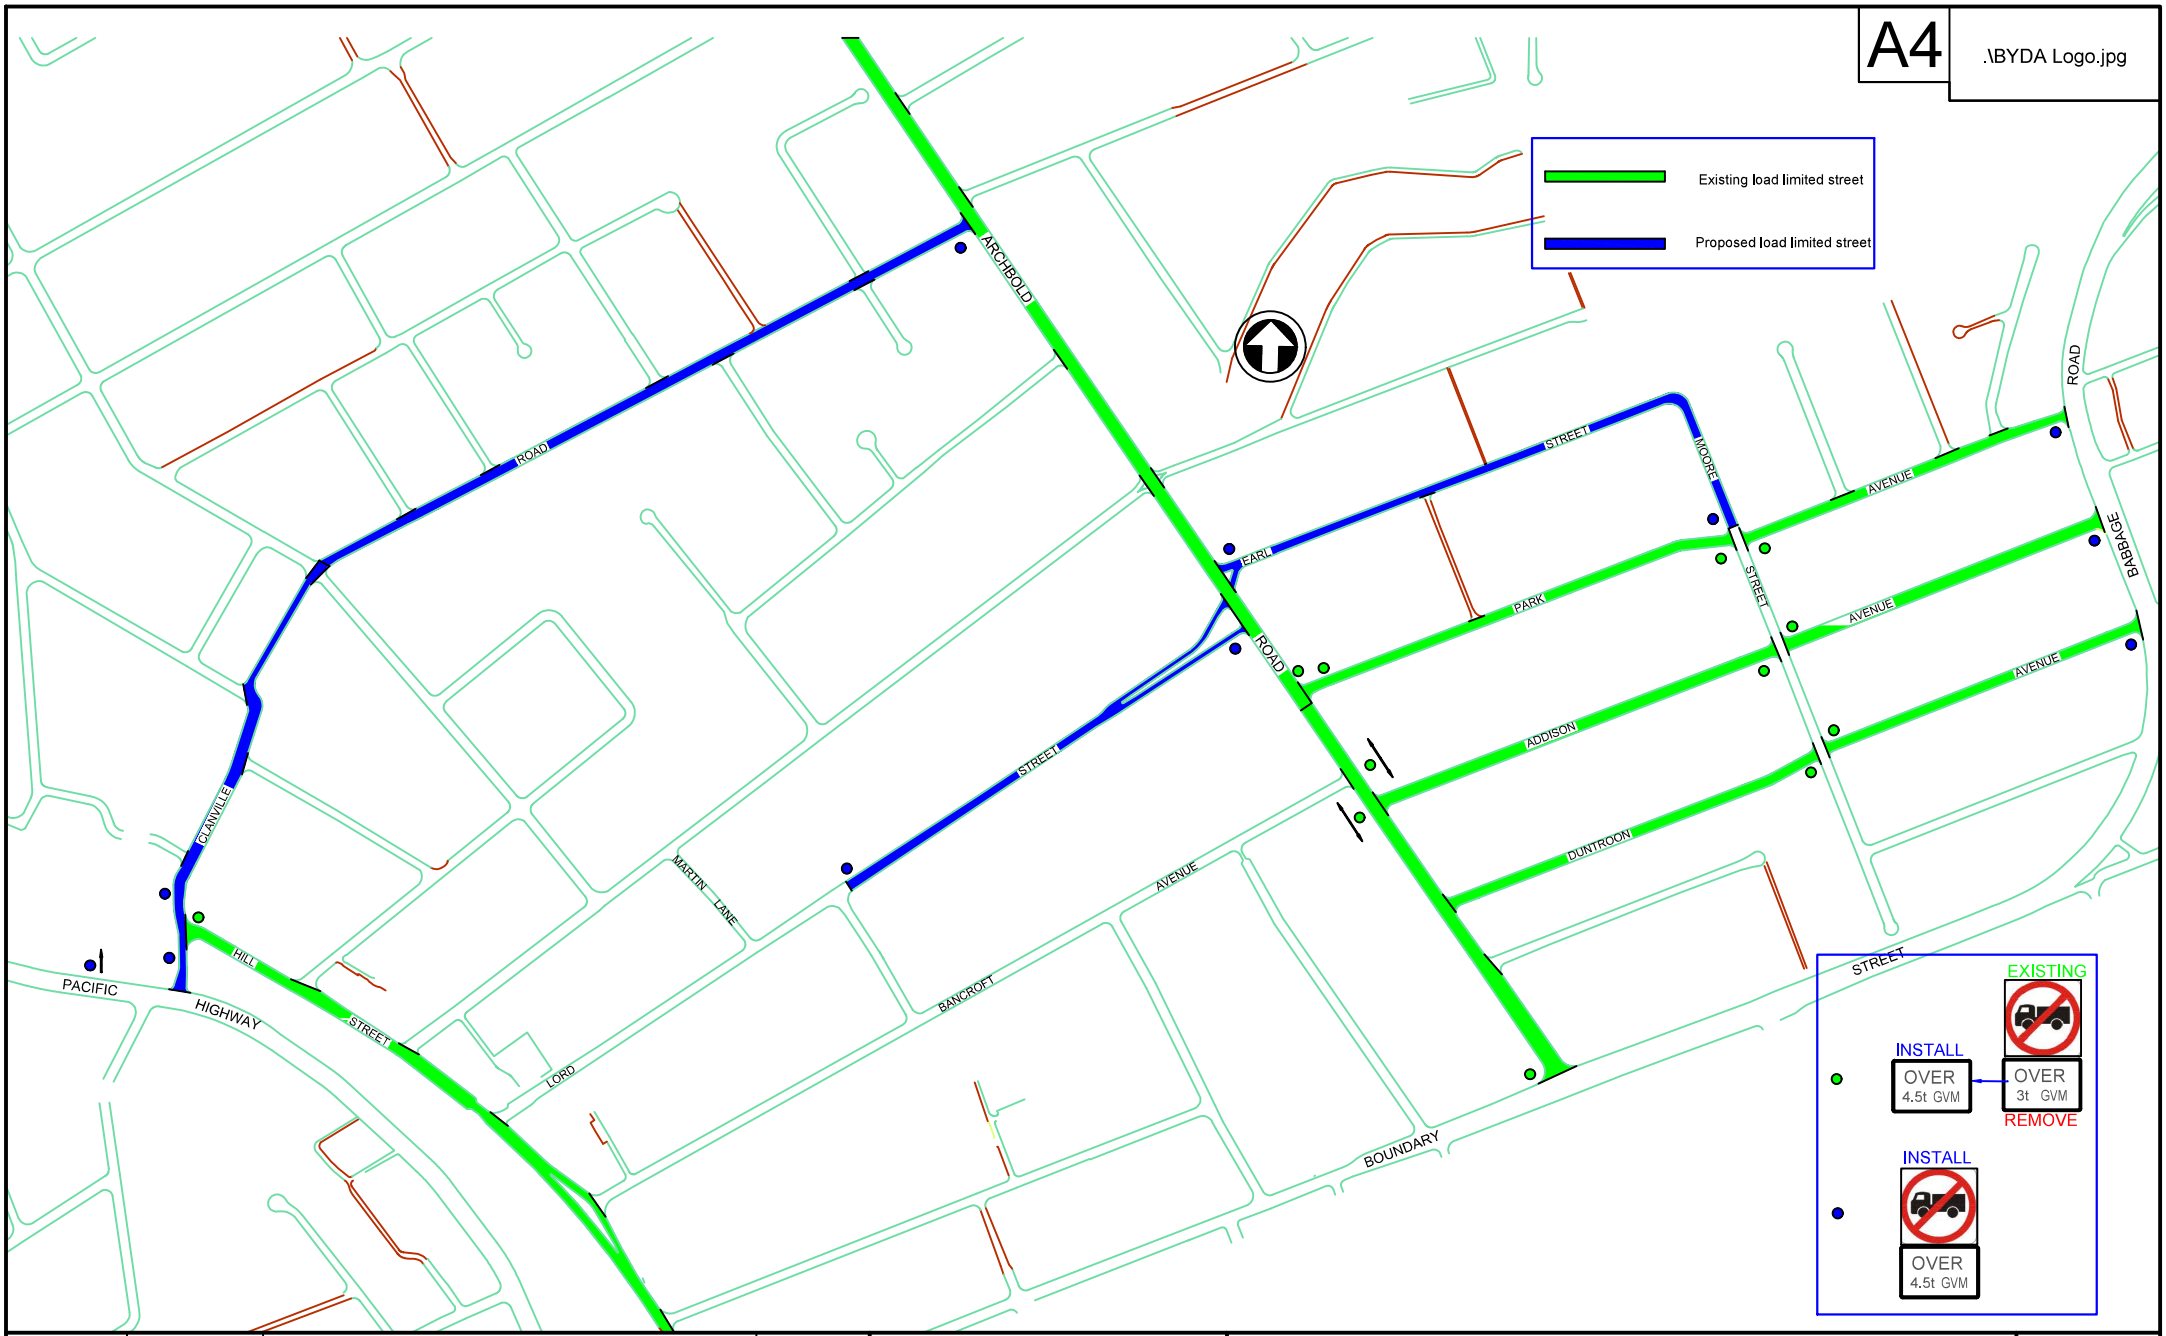

REVISION	DATE	AMENDMENTS	INITIALS

Scale:	N.T.S.
Designed:	MF
Drawn:	MF
Datum:	
Date:	29/04/2025

ROSEVILLE

Proposed Load limits

PLAN N°:Roseville/KTC/08/25 REVISION:

Ku·ring·gai Council